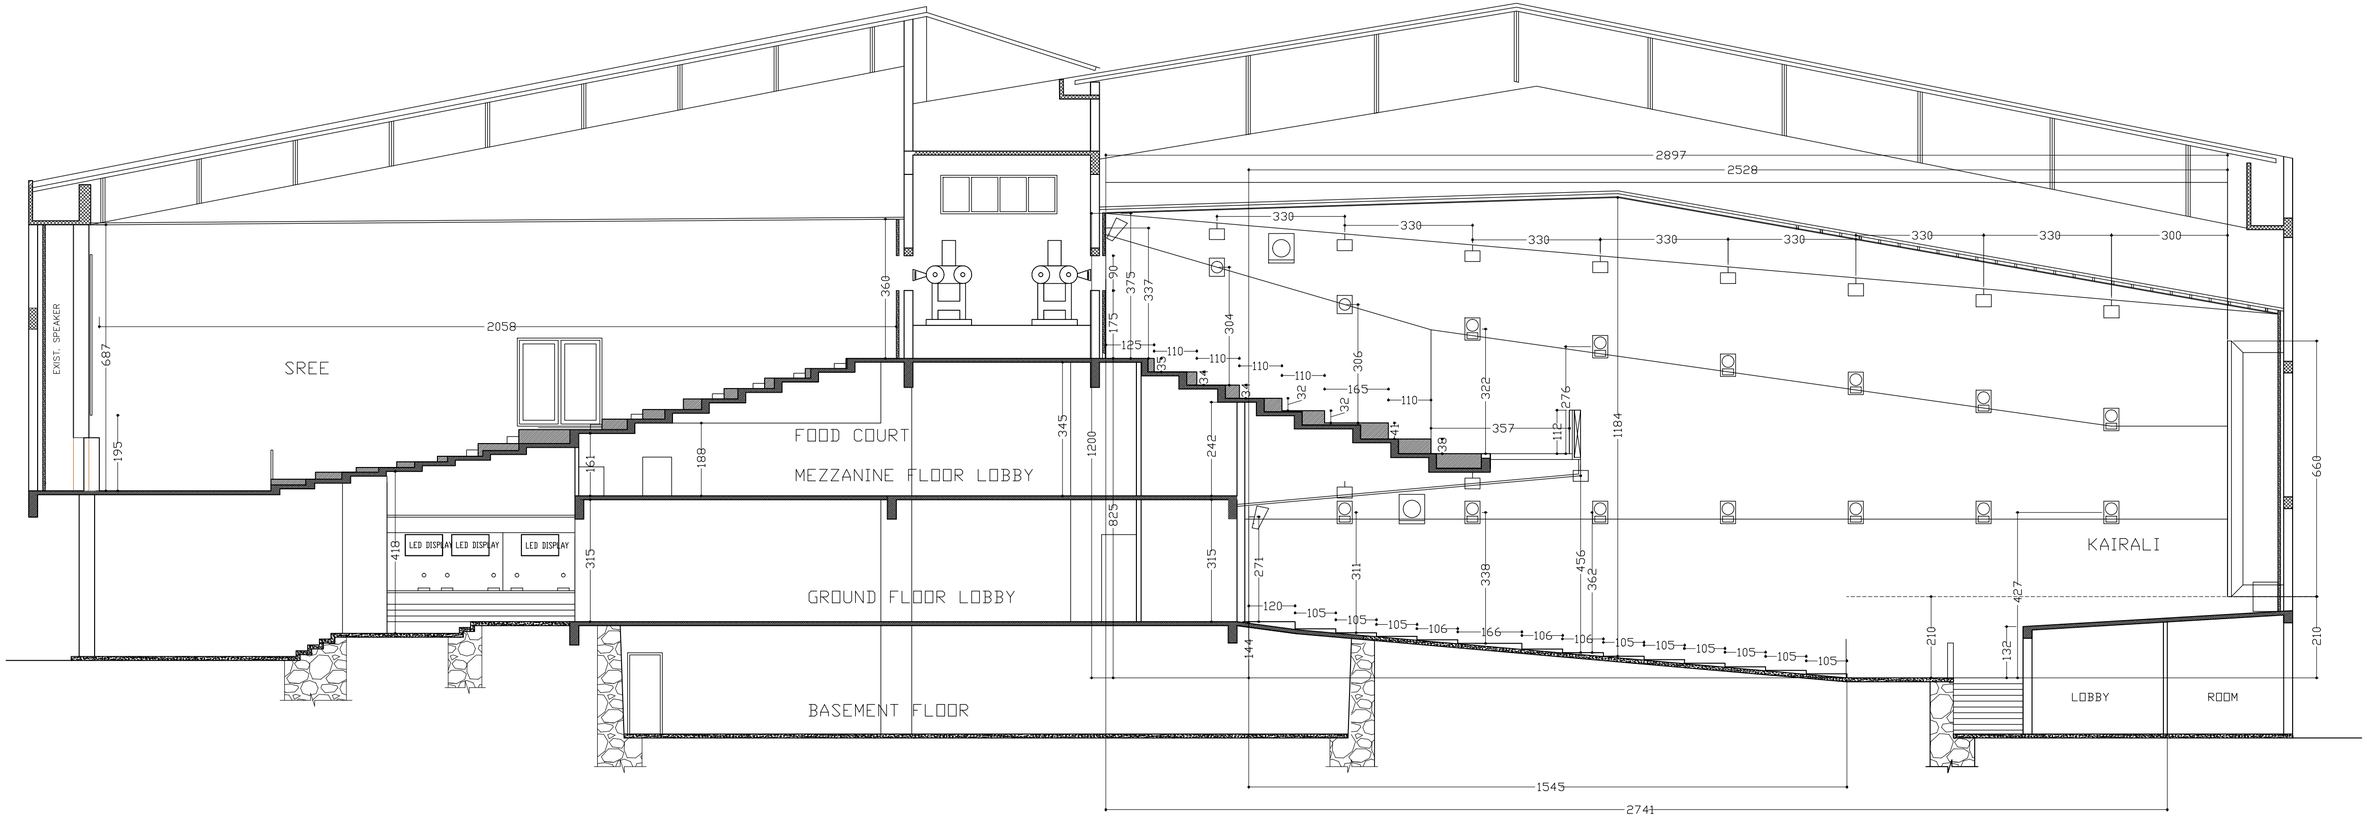

SREE
FOOD COURT
MEZZANINE FLOOR LOBBY
GROUND FLOOR LOBBY
BASEMENT FLOOR
KAIRALI
LOBBY
ROOM
EXIST. SPEAKER
LED DISPLAY
LED DISPLAY
LED DISPLAY
2897
2528
2058
1545
2741